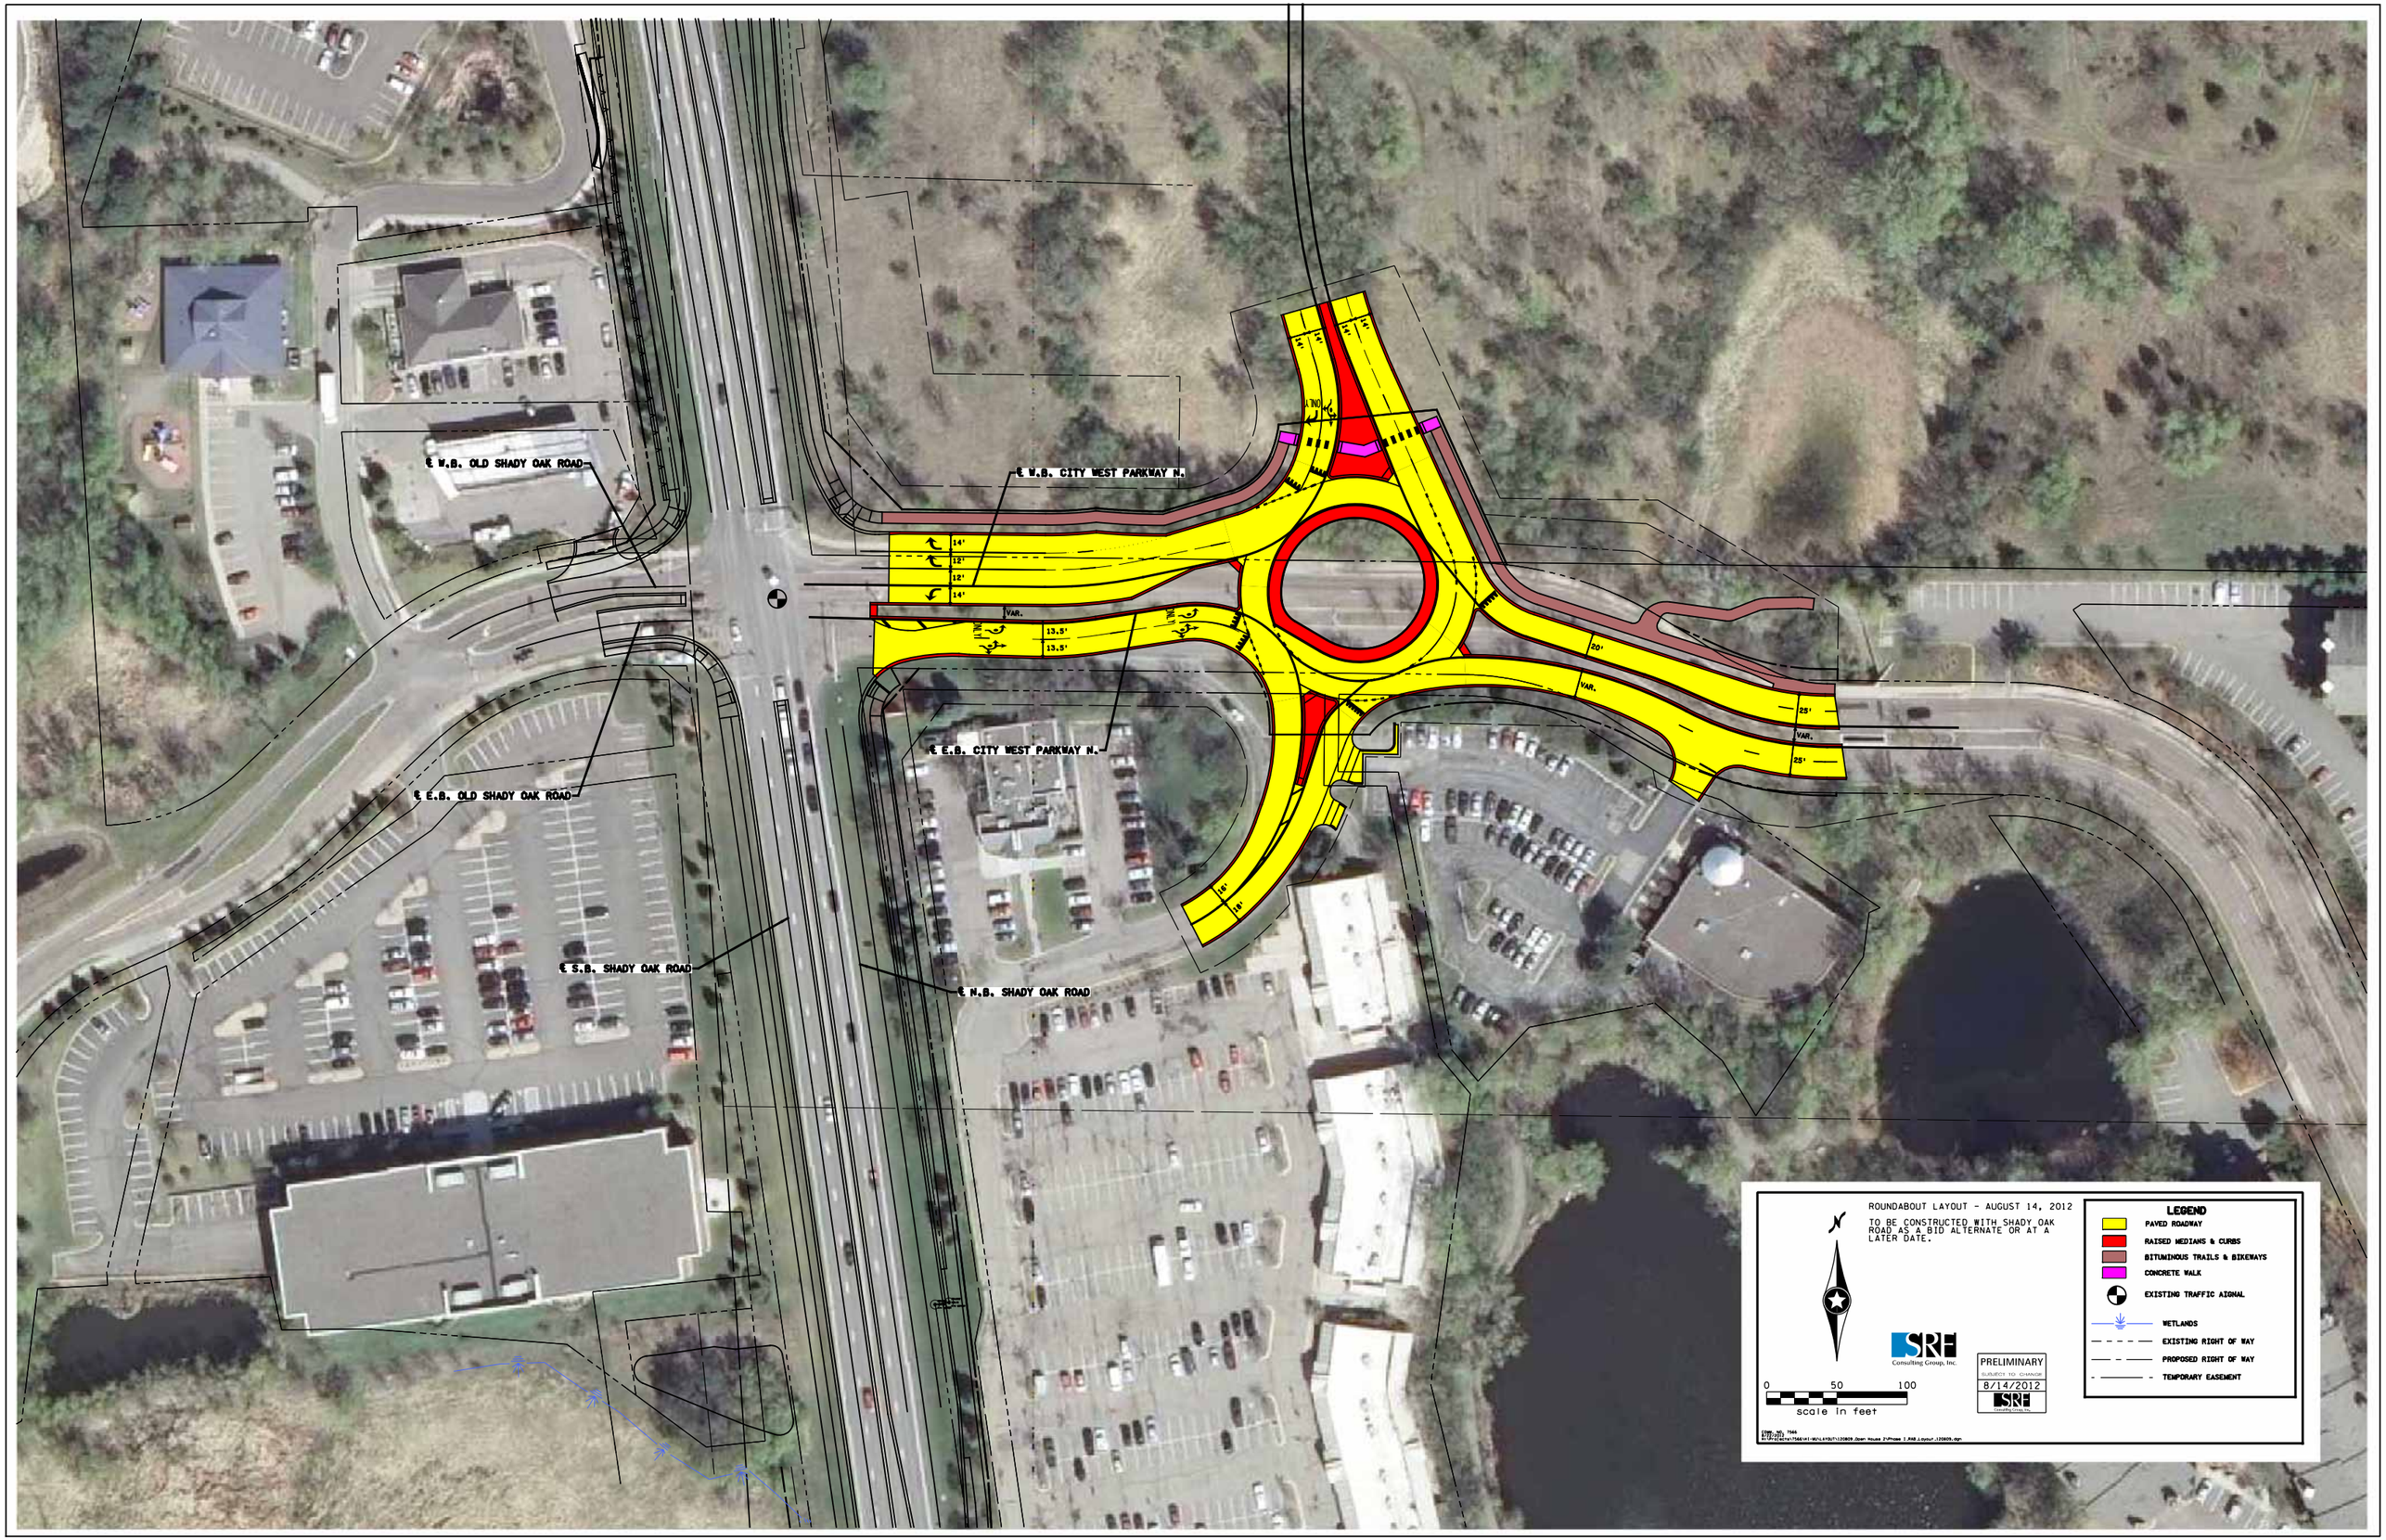
℄ W.B. OLD SHADY OAK ROAD
℄ W.B. CITY WEST PARKWAY N.
℄ E.B. CITY WEST PARKWAY N.
℄ E.B. OLD SHADY OAK ROAD
℄ S.B. SHADY OAK ROAD
℄ N.B. SHADY OAK ROAD
14'
12'
12'
14'
VAR.
13.5'
13.5'
14'
14'
14'
14'
20'
VAR.
25'
VAR.
25'
16'
16'
ROUNDABOUT LAYOUT - AUGUST 14, 2012
TO BE CONSTRUCTED WITH SHADY OAK ROAD AS A BID ALTERNATE OR AT A LATER DATE.
SRF Consulting Group, Inc.
0 50 100
scale in feet
PRELIMINARY
SUBJECT TO CHANGE
8/14/2012
SRF Consulting Group, Inc.
LEGEND
PAVED ROADWAY
RAISED MEDIANS & CURBS
BITUMINOUS TRAILS & BIKEWAYS
CONCRETE WALK
EXISTING TRAFFIC AIGNAL
WETLANDS
EXISTING RIGHT OF WAY
PROPOSED RIGHT OF WAY
TEMPORARY EASEMENT