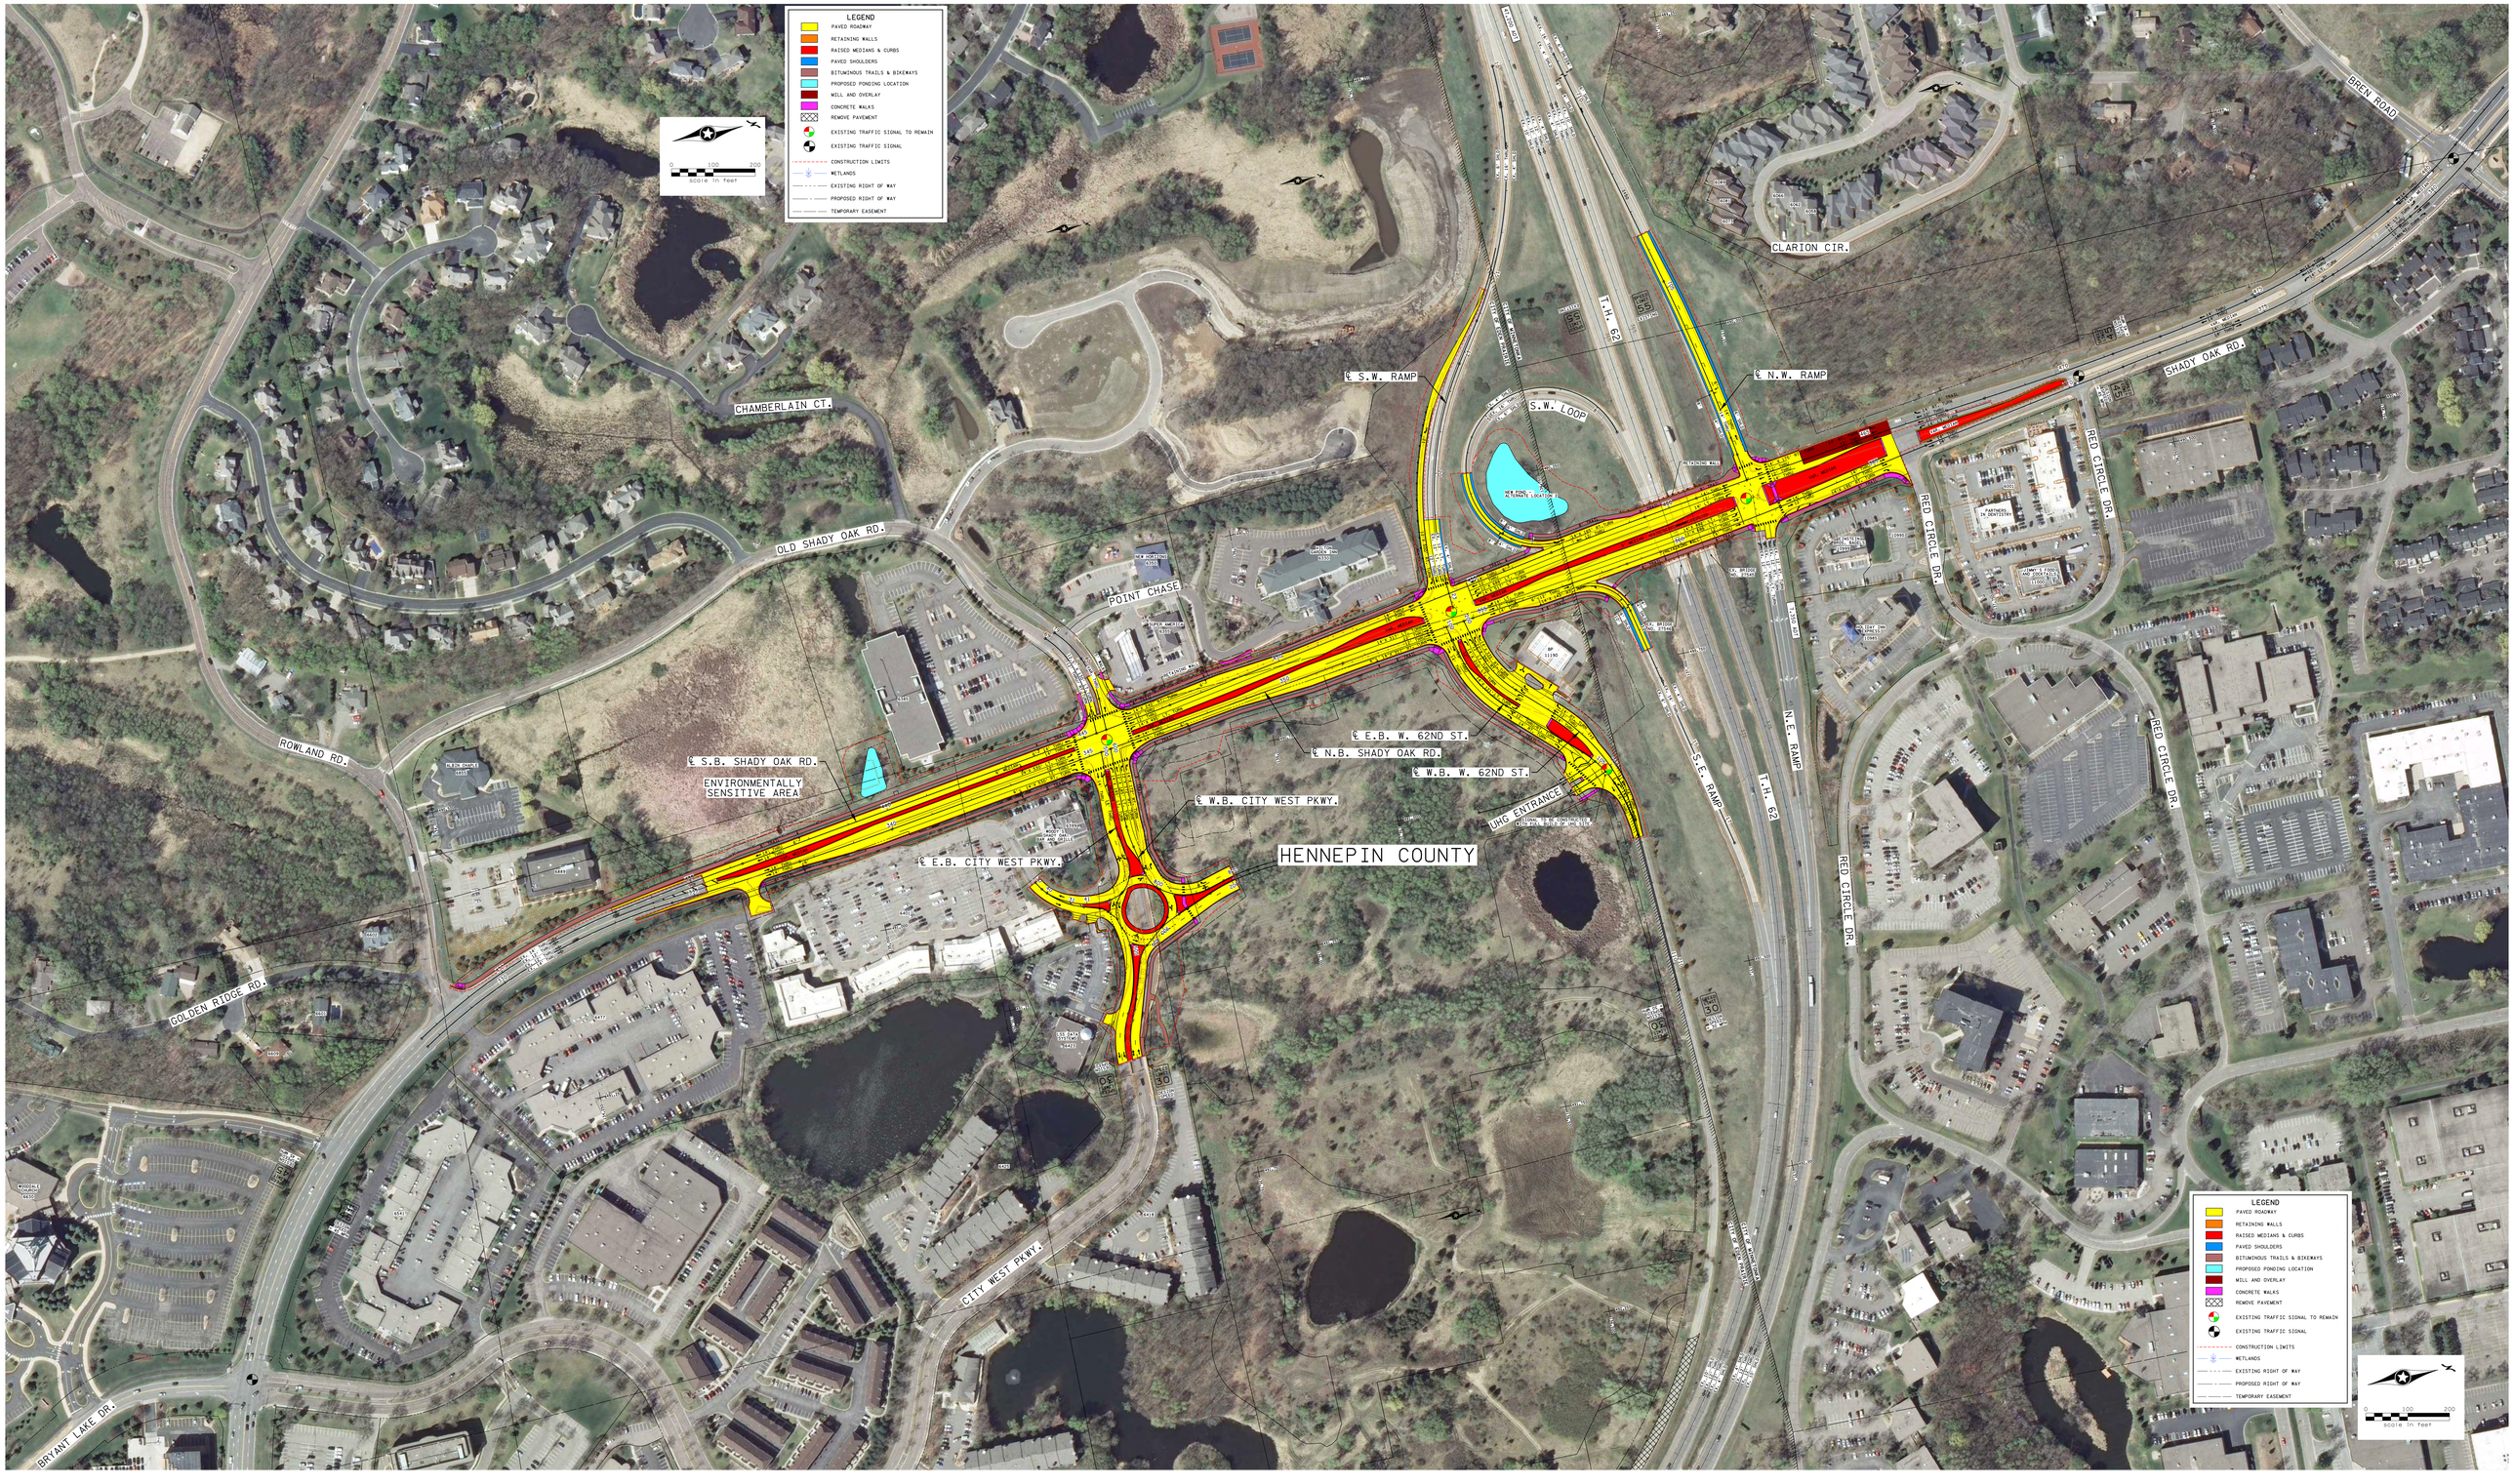
LEGEND
PAVED ROADWAY
RETAINING WALLS
RAISED MEDIANS & CURBS
PAVED SHOULDERS
BITUMINOUS TRAILS & BIKEWAYS
PROPOSED PONDING LOCATION
MILL AND OVERLAY
CONCRETE WALKS
REMOVE PAVEMENT
EXISTING TRAFFIC SIGNAL TO REMAIN
EXISTING TRAFFIC SIGNAL
CONSTRUCTION LIMITS
WETLANDS
EXISTING RIGHT OF WAY
PROPOSED RIGHT OF WAY
TEMPORARY EASEMENT
0 100 200
scale in feet
BREN ROAD
CLARION CIR.
SHADY OAK RD.
RED CIRCLE DR.
T.H. 62
℄ N.W. RAMP
℄ S.W. RAMP
S.W. LOOP
CHAMBERLAIN CT.
OLD SHADY OAK RD.
POINT CHASE
ROWLAND RD.
℄ S.B. SHADY OAK RD.
ENVIRONMENTALLY SENSITIVE AREA
℄ E.B. W. 62ND ST.
℄ N.B. SHADY OAK RD.
℄ W.B. W. 62ND ST.
℄ W.B. CITY WEST PKWY.
℄ E.B. CITY WEST PKWY.
UHG ENTRANCE
HENNEPIN COUNTY
S.E. RAMP
N.E. RAMP
GOLDEN RIDGE RD.
CITY WEST PKWY.
BRYANT LAKE DR.