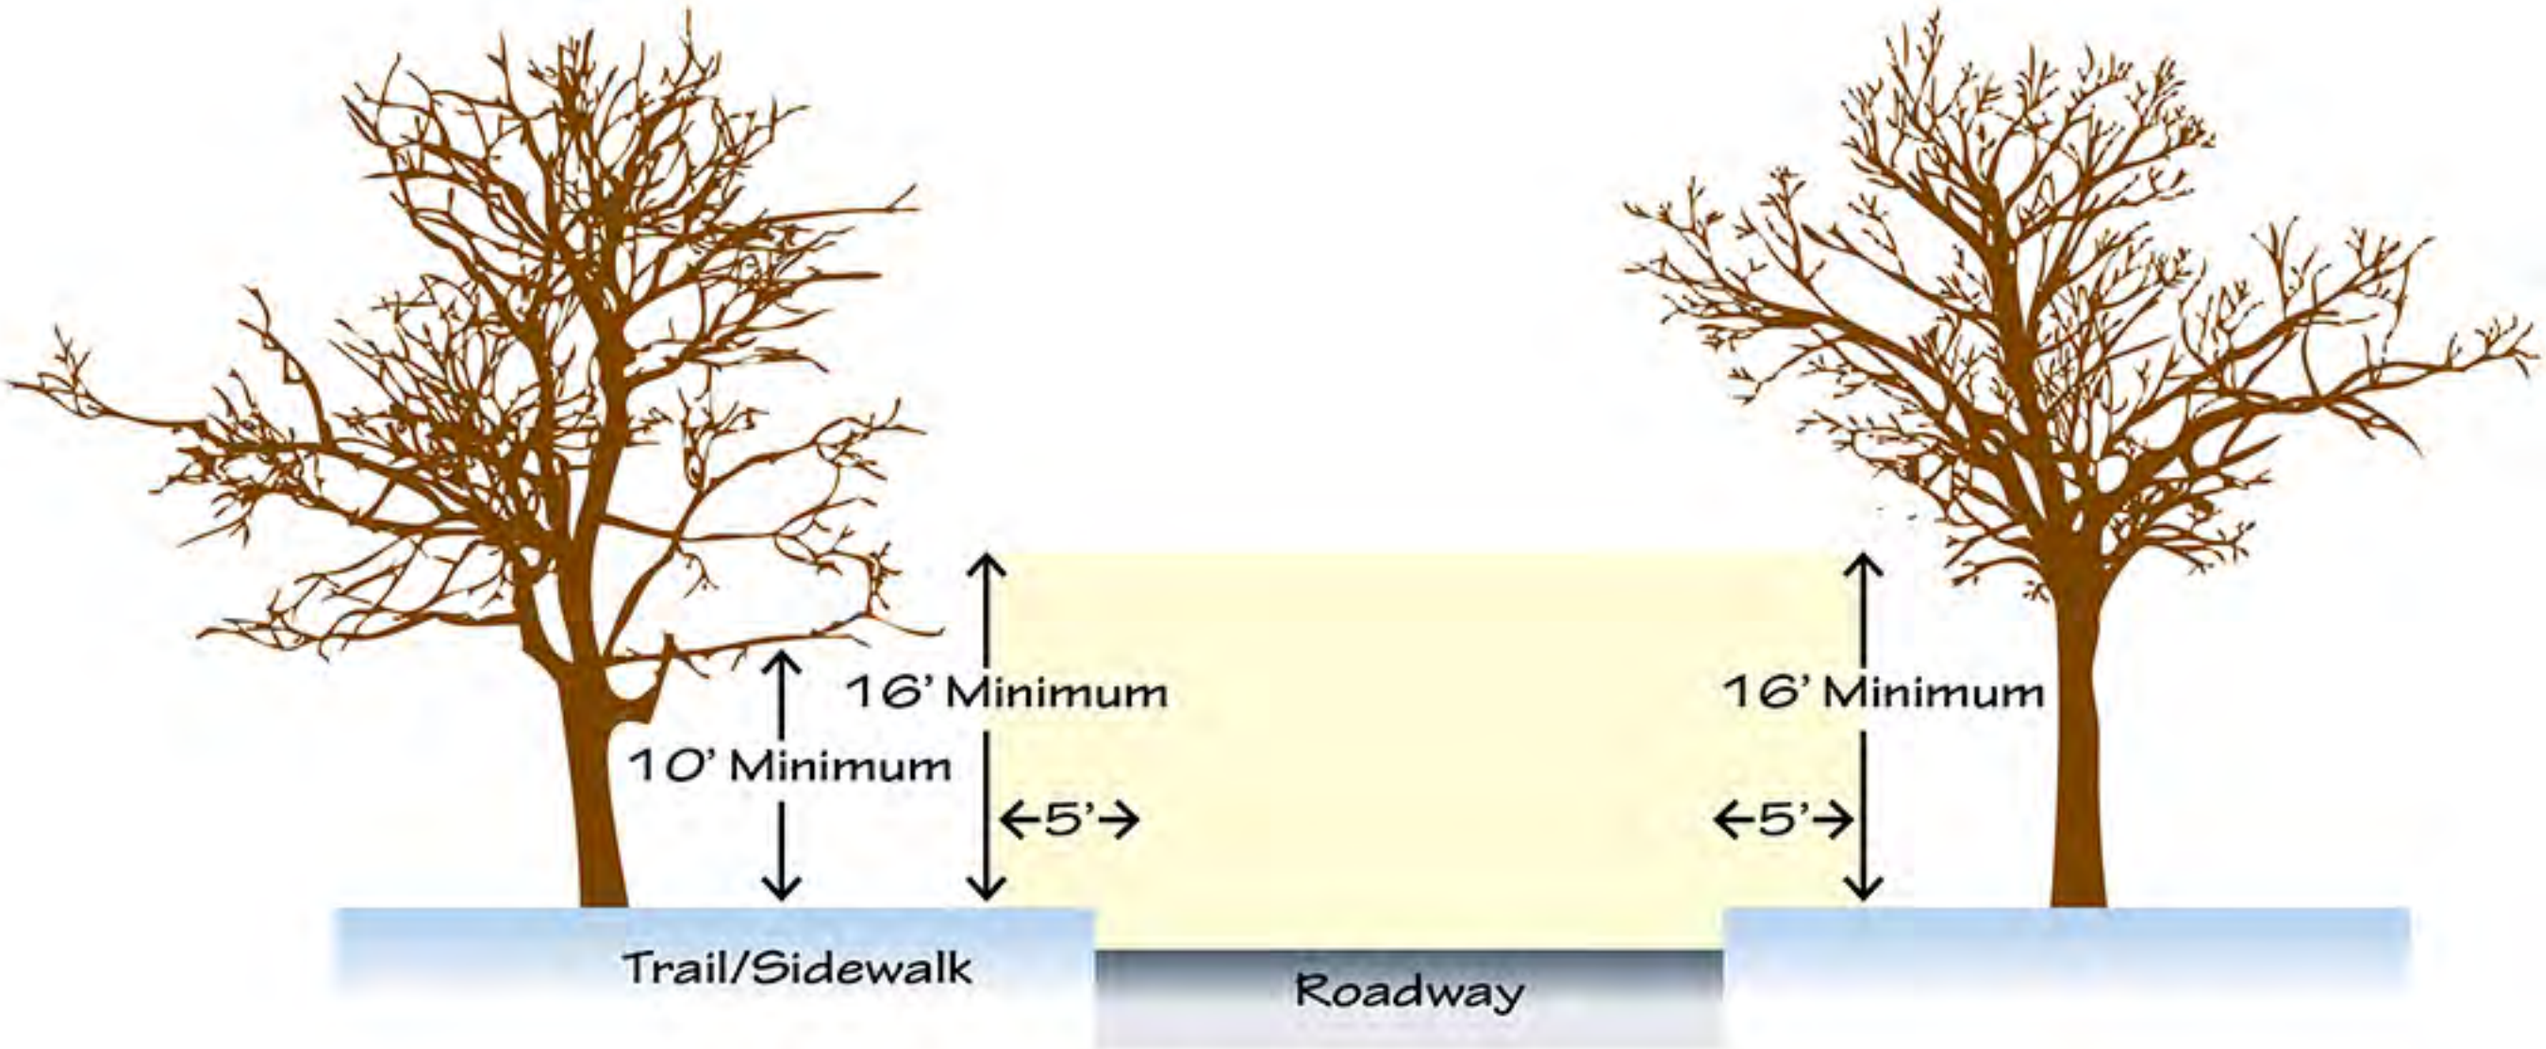
16' Minimum
10' Minimum
5'
16' Minimum
5'
Trail/Sidewalk
Roadway

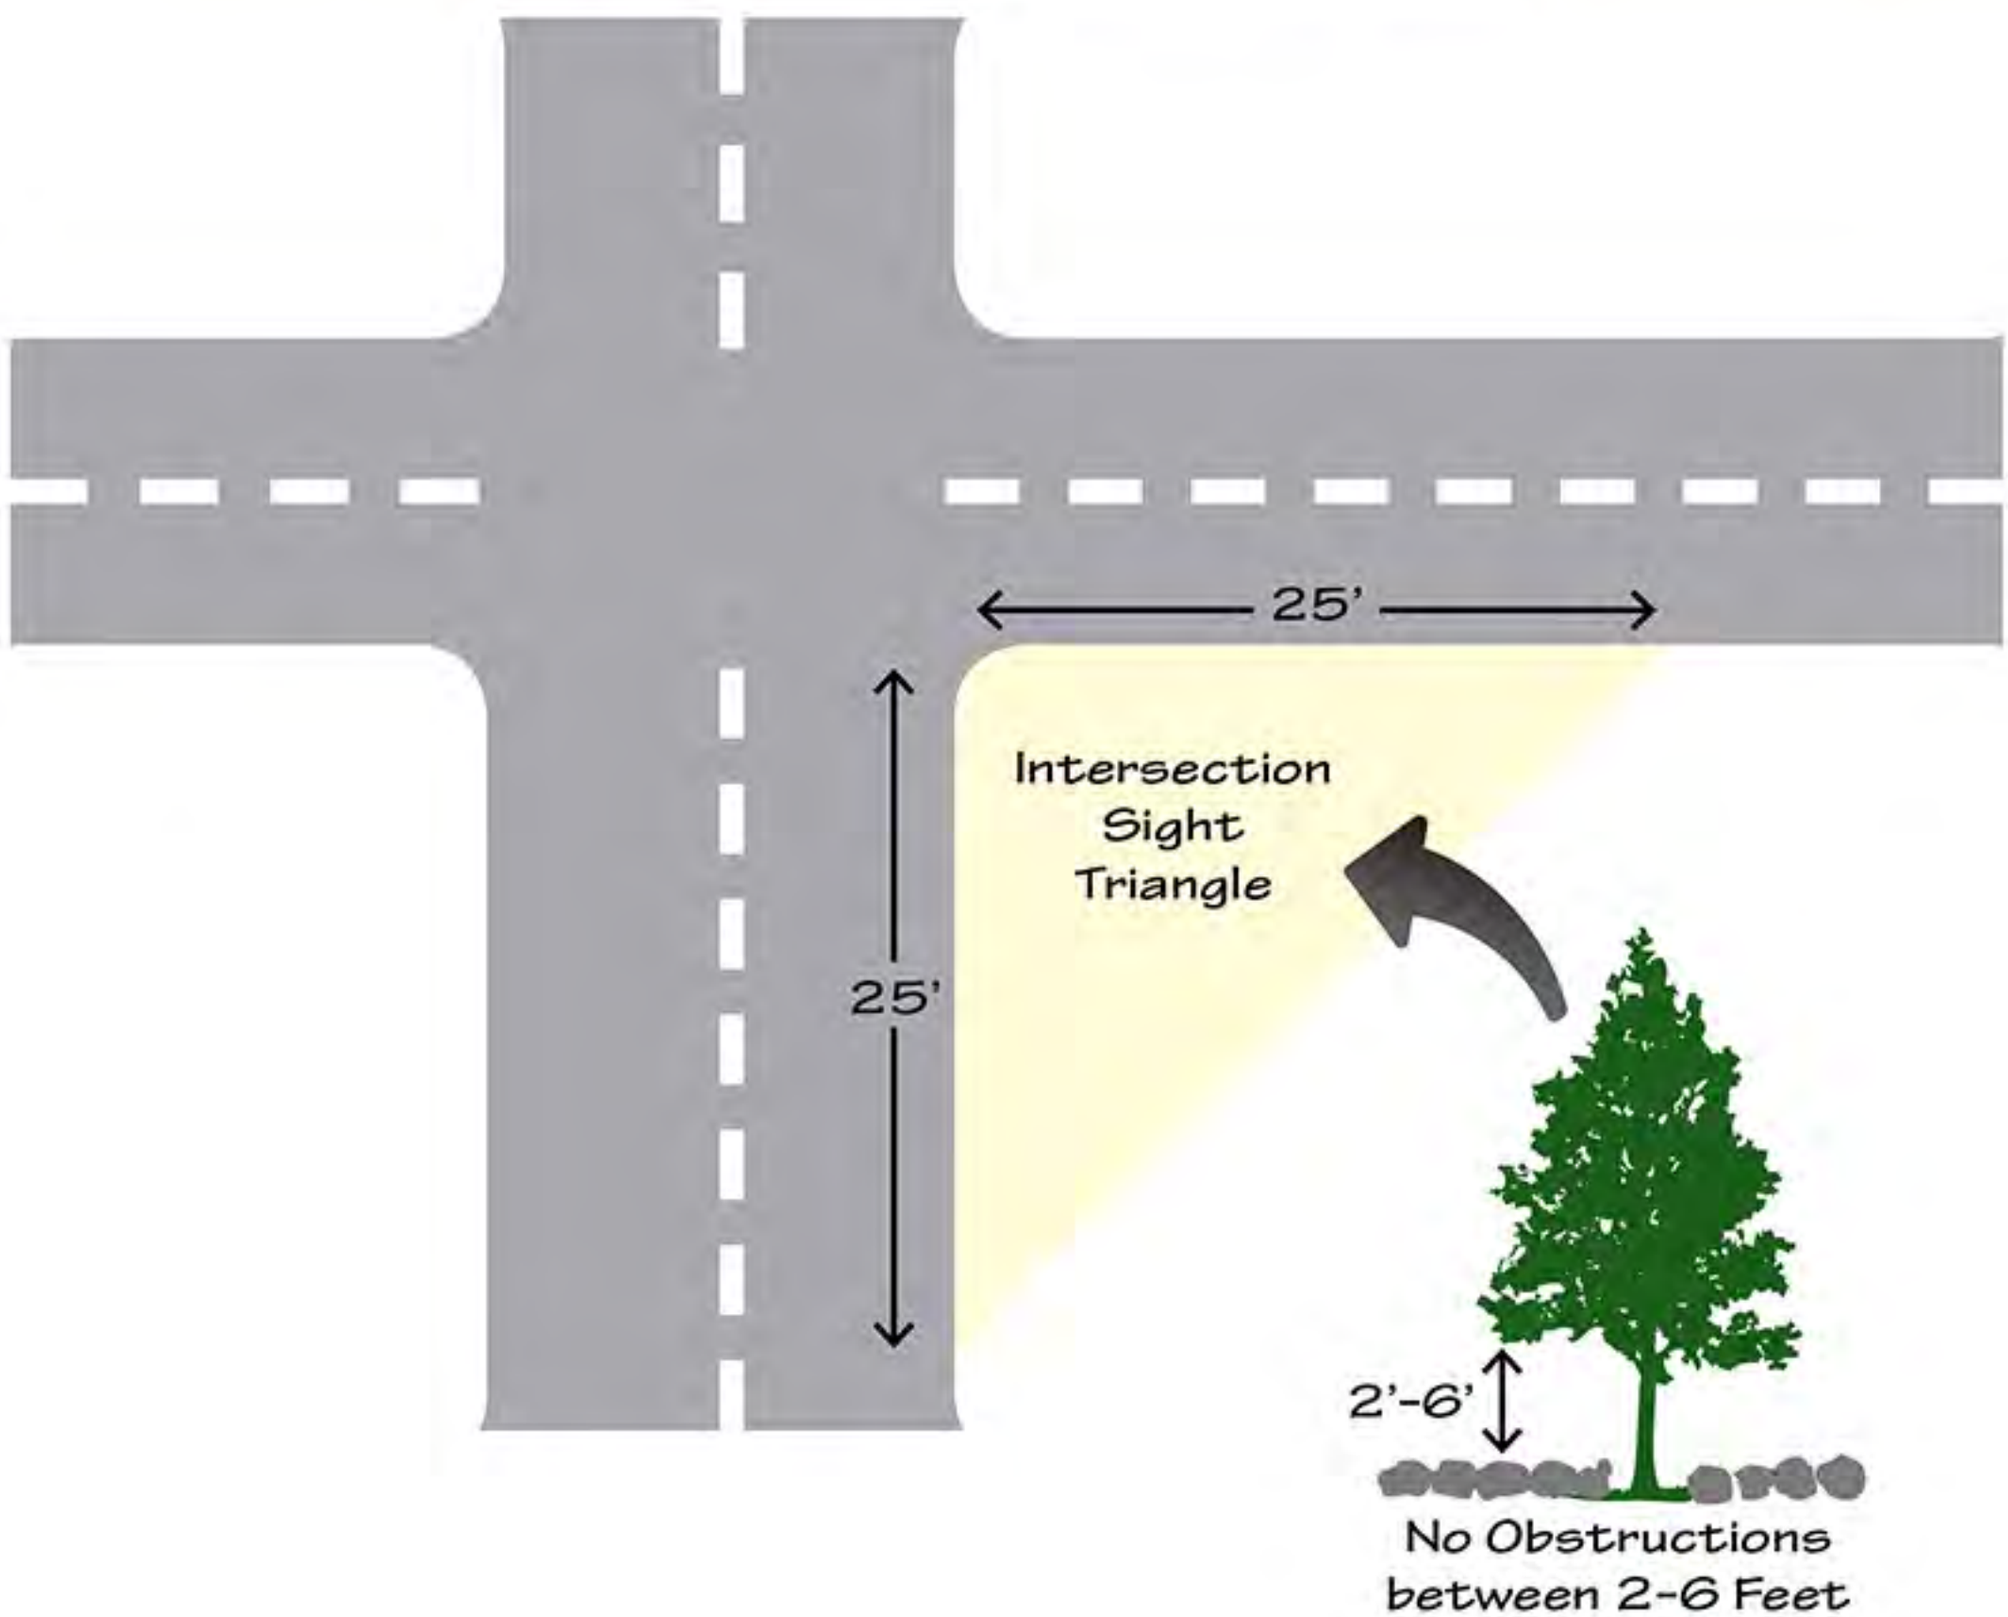
25'
25'
Intersection
Sight
Triangle
2'-6'
No Obstructions
between 2-6 Feet